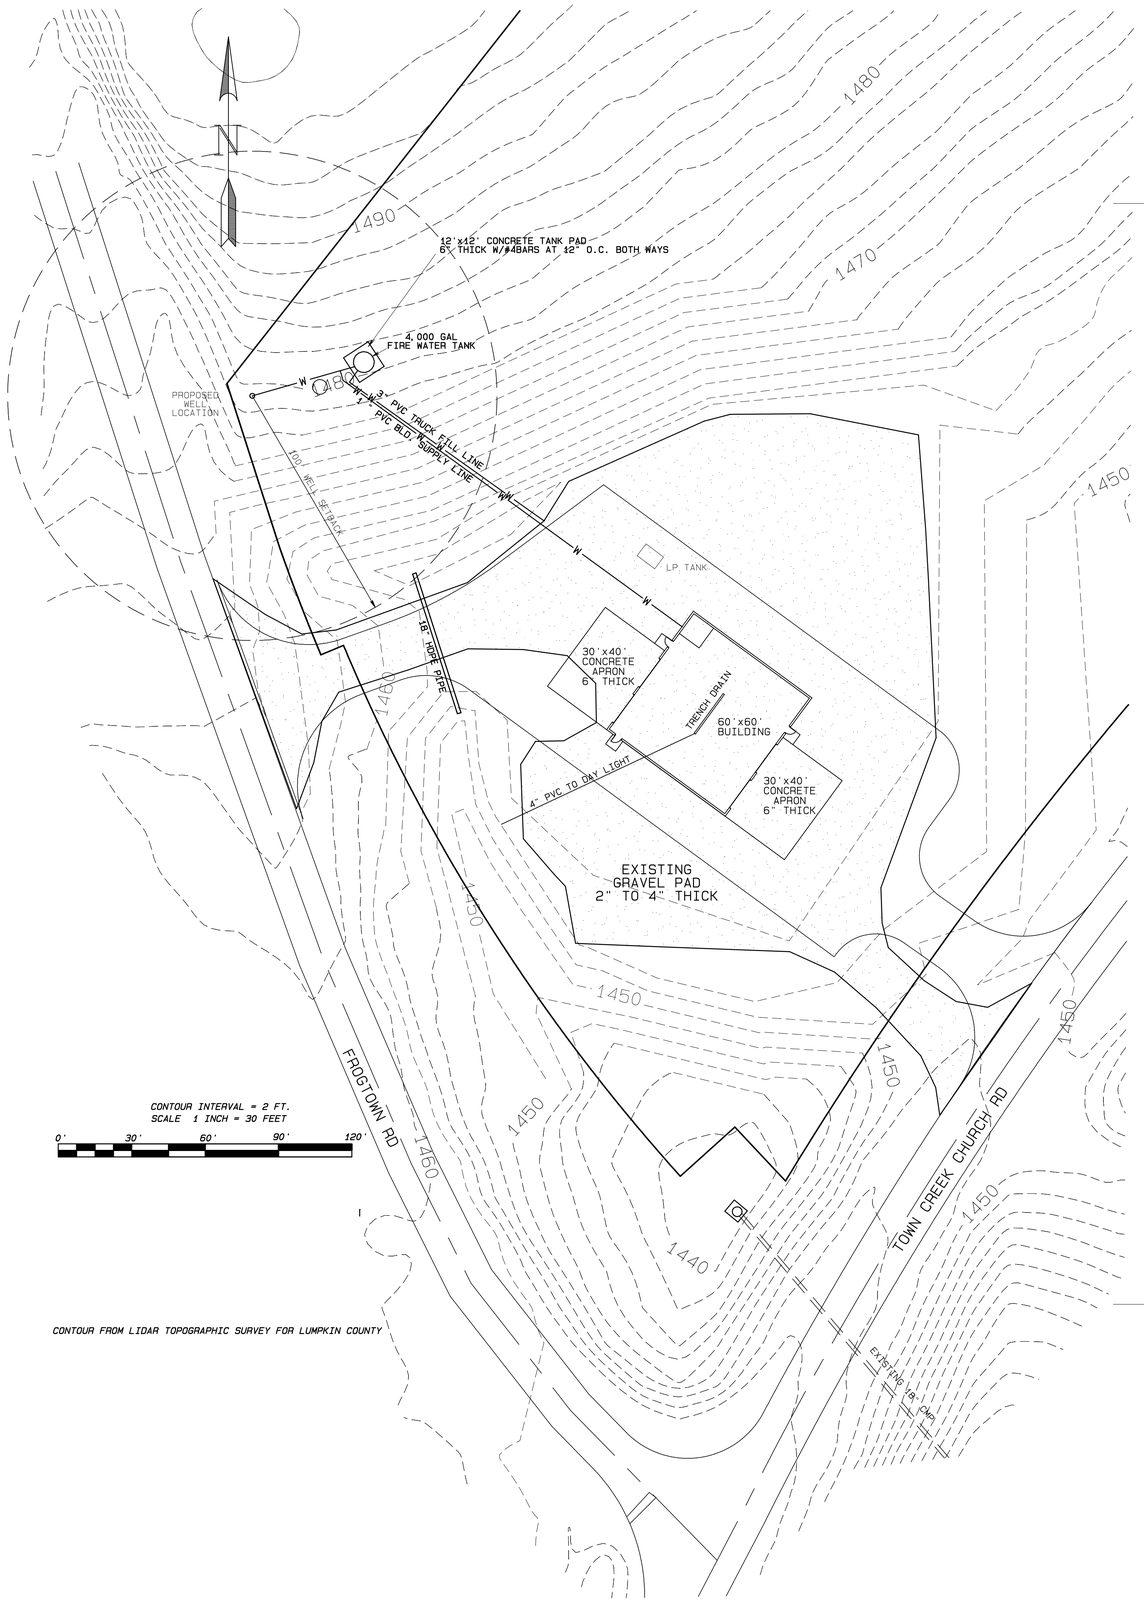

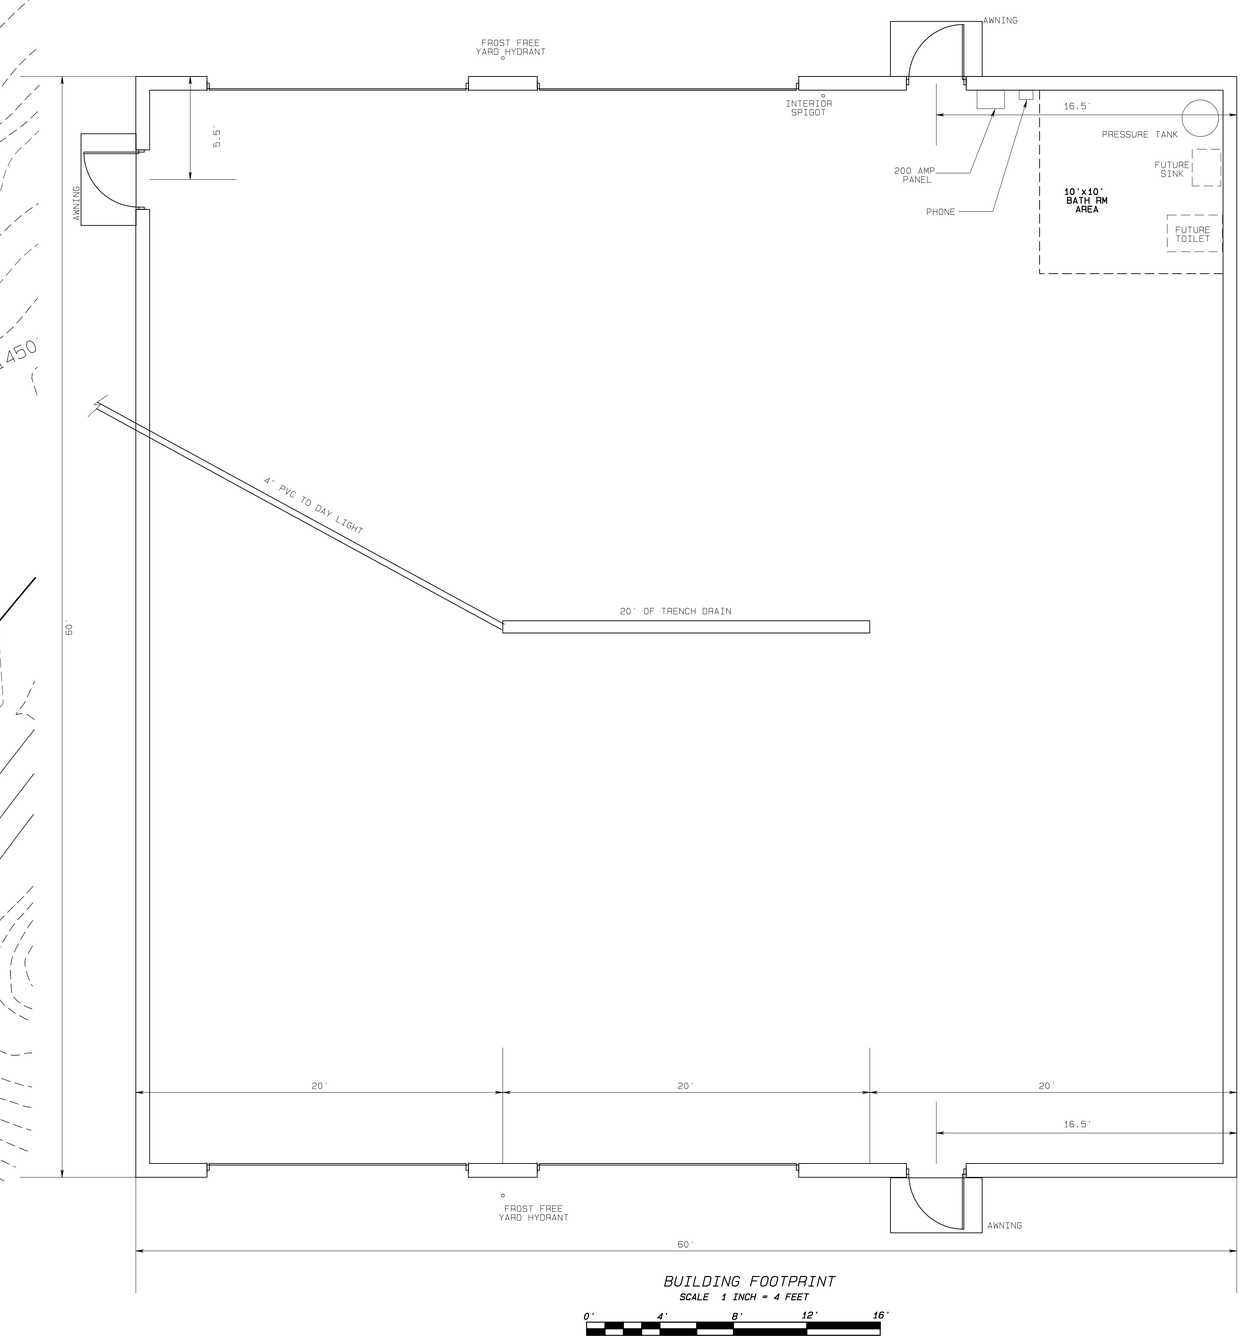

DRAWN BY: LR

DRAWING NO. 1

SHEET 1 OF 1

DRAWING TITLE

SITE PLAN

LUMPKIN COUNTY FIRE STATION 7
TOWN CREEK CHURCH ROAD
DAHLONEGA, GEORGIA 30533

DRW NAME: rev site plan 12-14-15

DATE: December 14, 2015

REVISIONS

DATE	DESCRIPTION

Lumpkin County Engineering
25 Short Street, Suite 10
Dahlonega, Ga 30533
Office: 706-864-6894
Fax: 706-867-7272